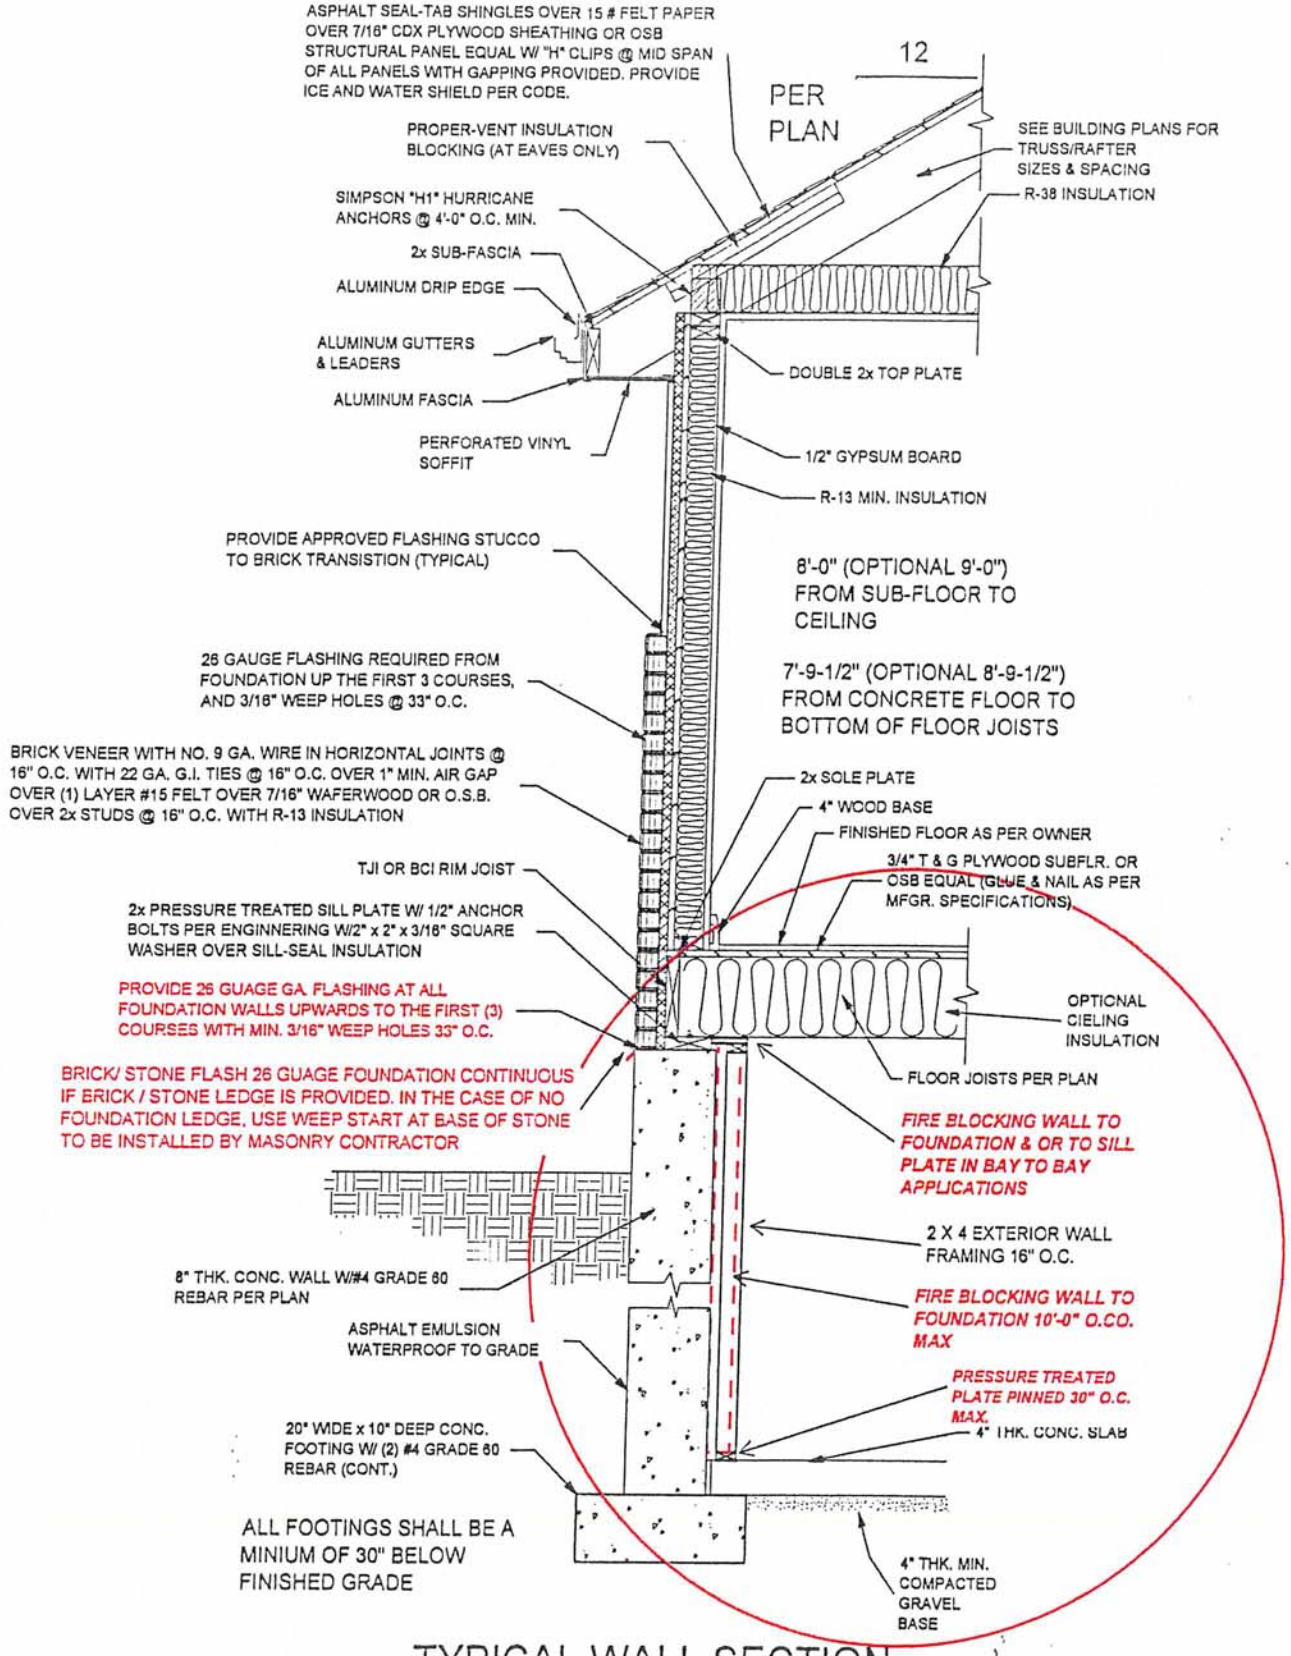

TYPICAL WALL SECTION

N.T.S.